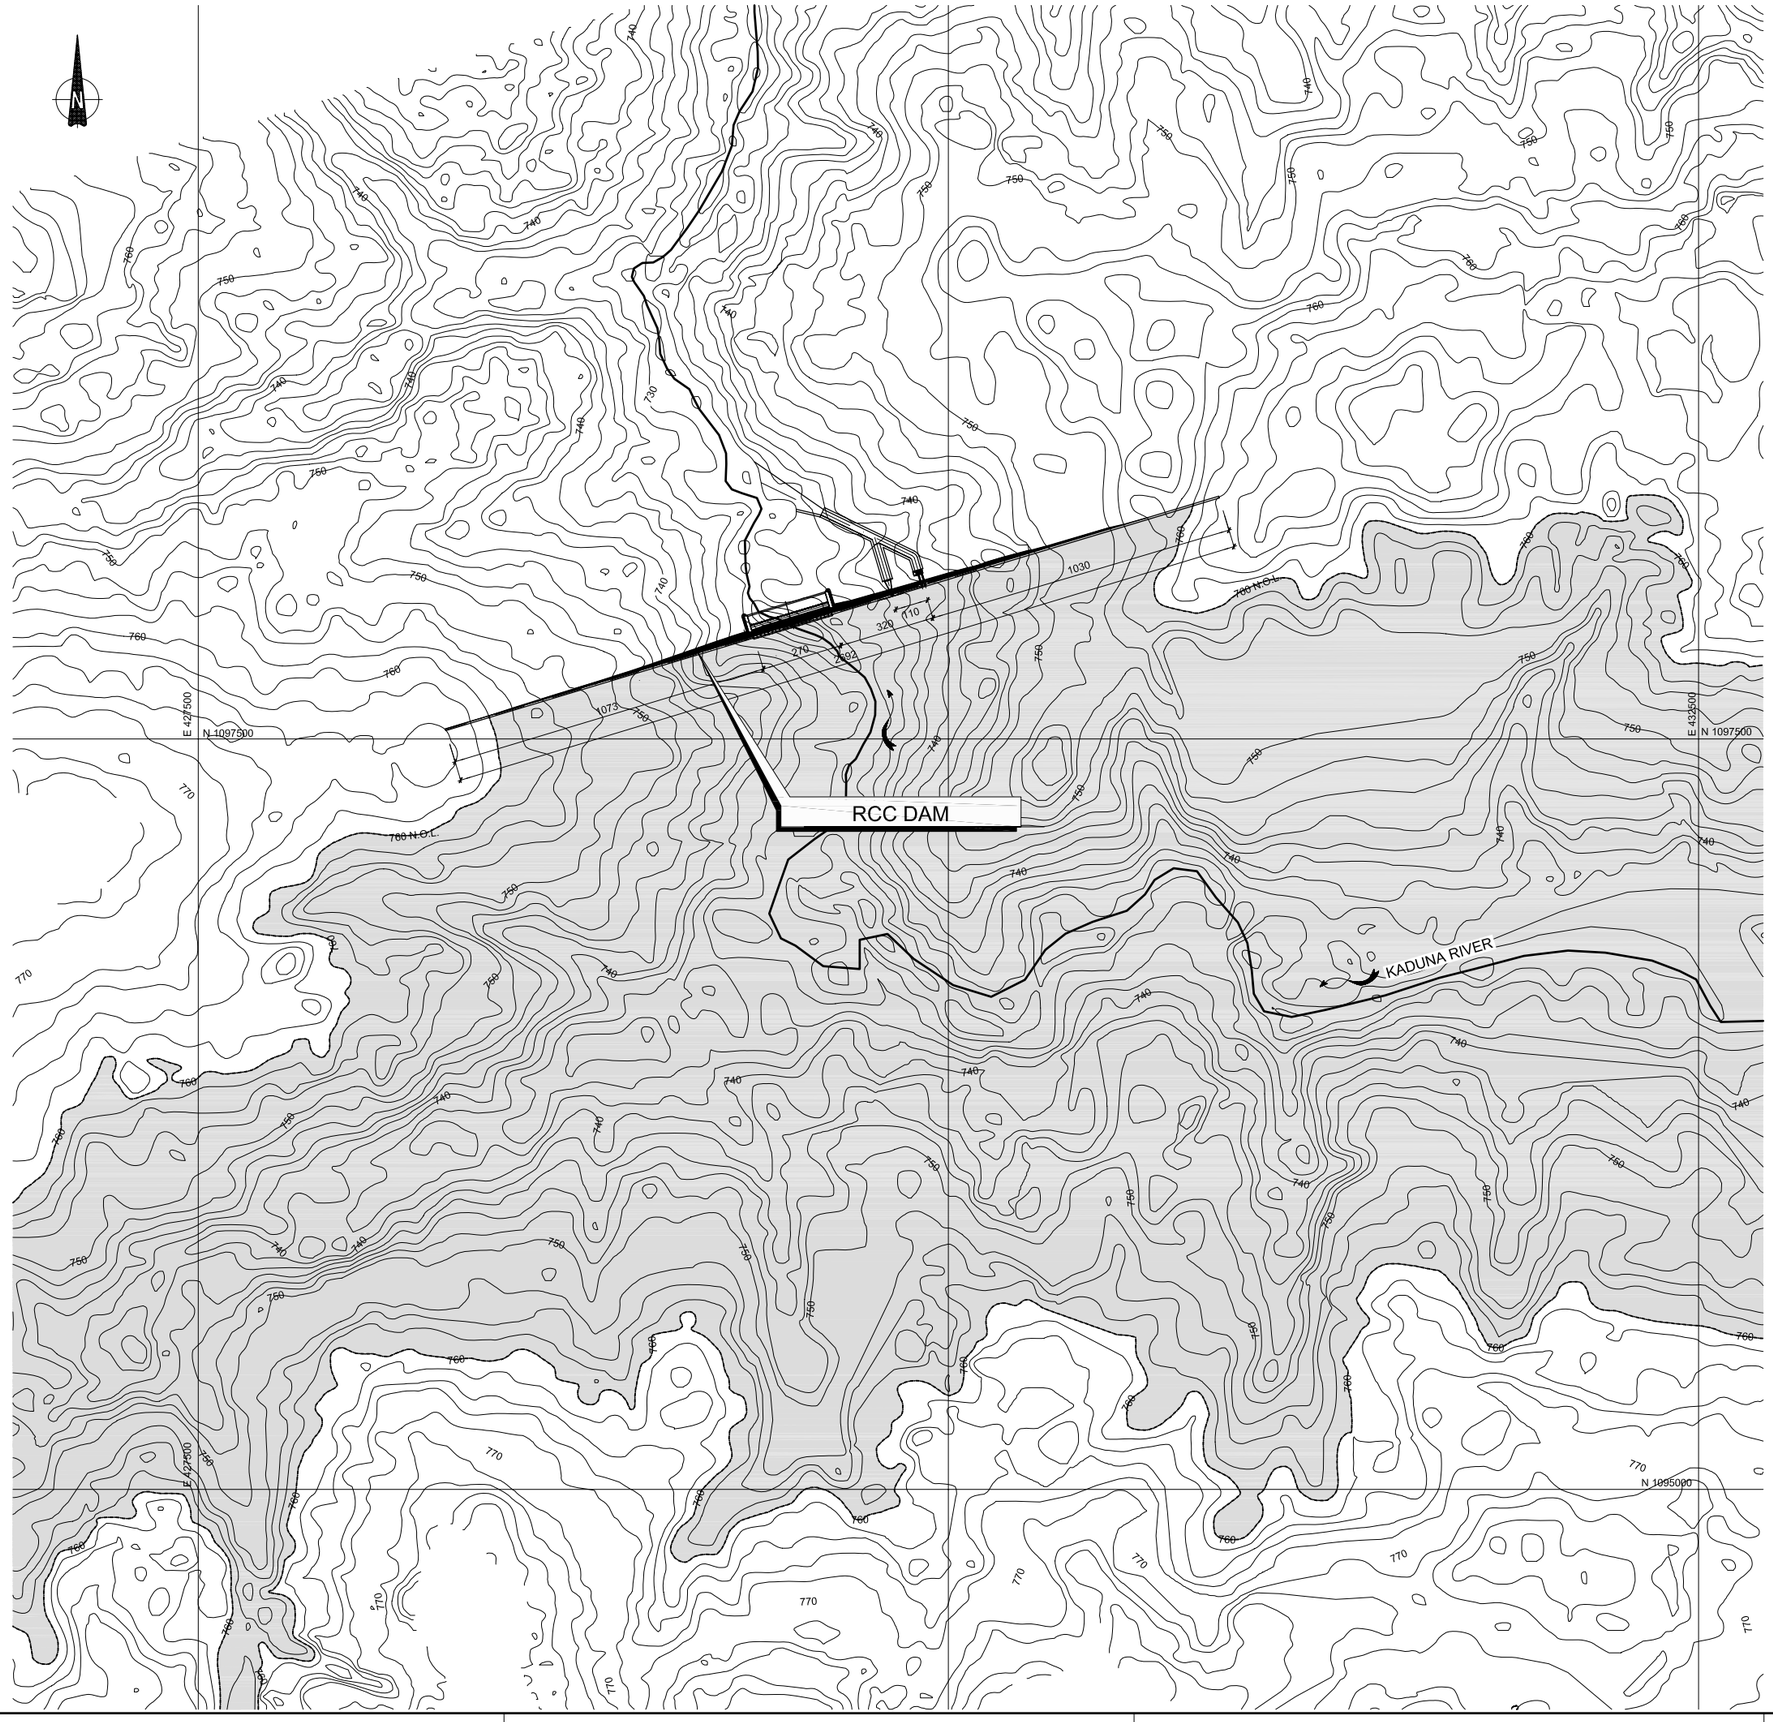

SCALE : (1:10'000)

0.00 0.20 0.40 0.60 km

09.10.2009

dar al-handasah shair and partners

LOMBARDI ENGINEERING LIMITED

BAKIN KOGI DAM AND HPP

PRELIMINARY DESIGN

RCC ALTERNATIVE
GENERAL PLAN

					C
					B
					A
Date:	Draw.	Chec.	App.	Modifications	
10.09.2009	TRS-MS	MB	La	A1 (84 x 59.4)	1:10'000
Date:	Draw.	Chec.	App.	Size:	Scale:

N. comm. | Name File 6520.0-P-201 | N. LO. 6520.0-201